SA–A (REVISED): INDICATIVE SLD – PLANT POOLING SUBSTATION

DETAILS PROVIDED IN SLD IS INDICATIVE ONLY. BIDDER TO REFER TECHNICAL SPECIFICATION FOR DETAILS.

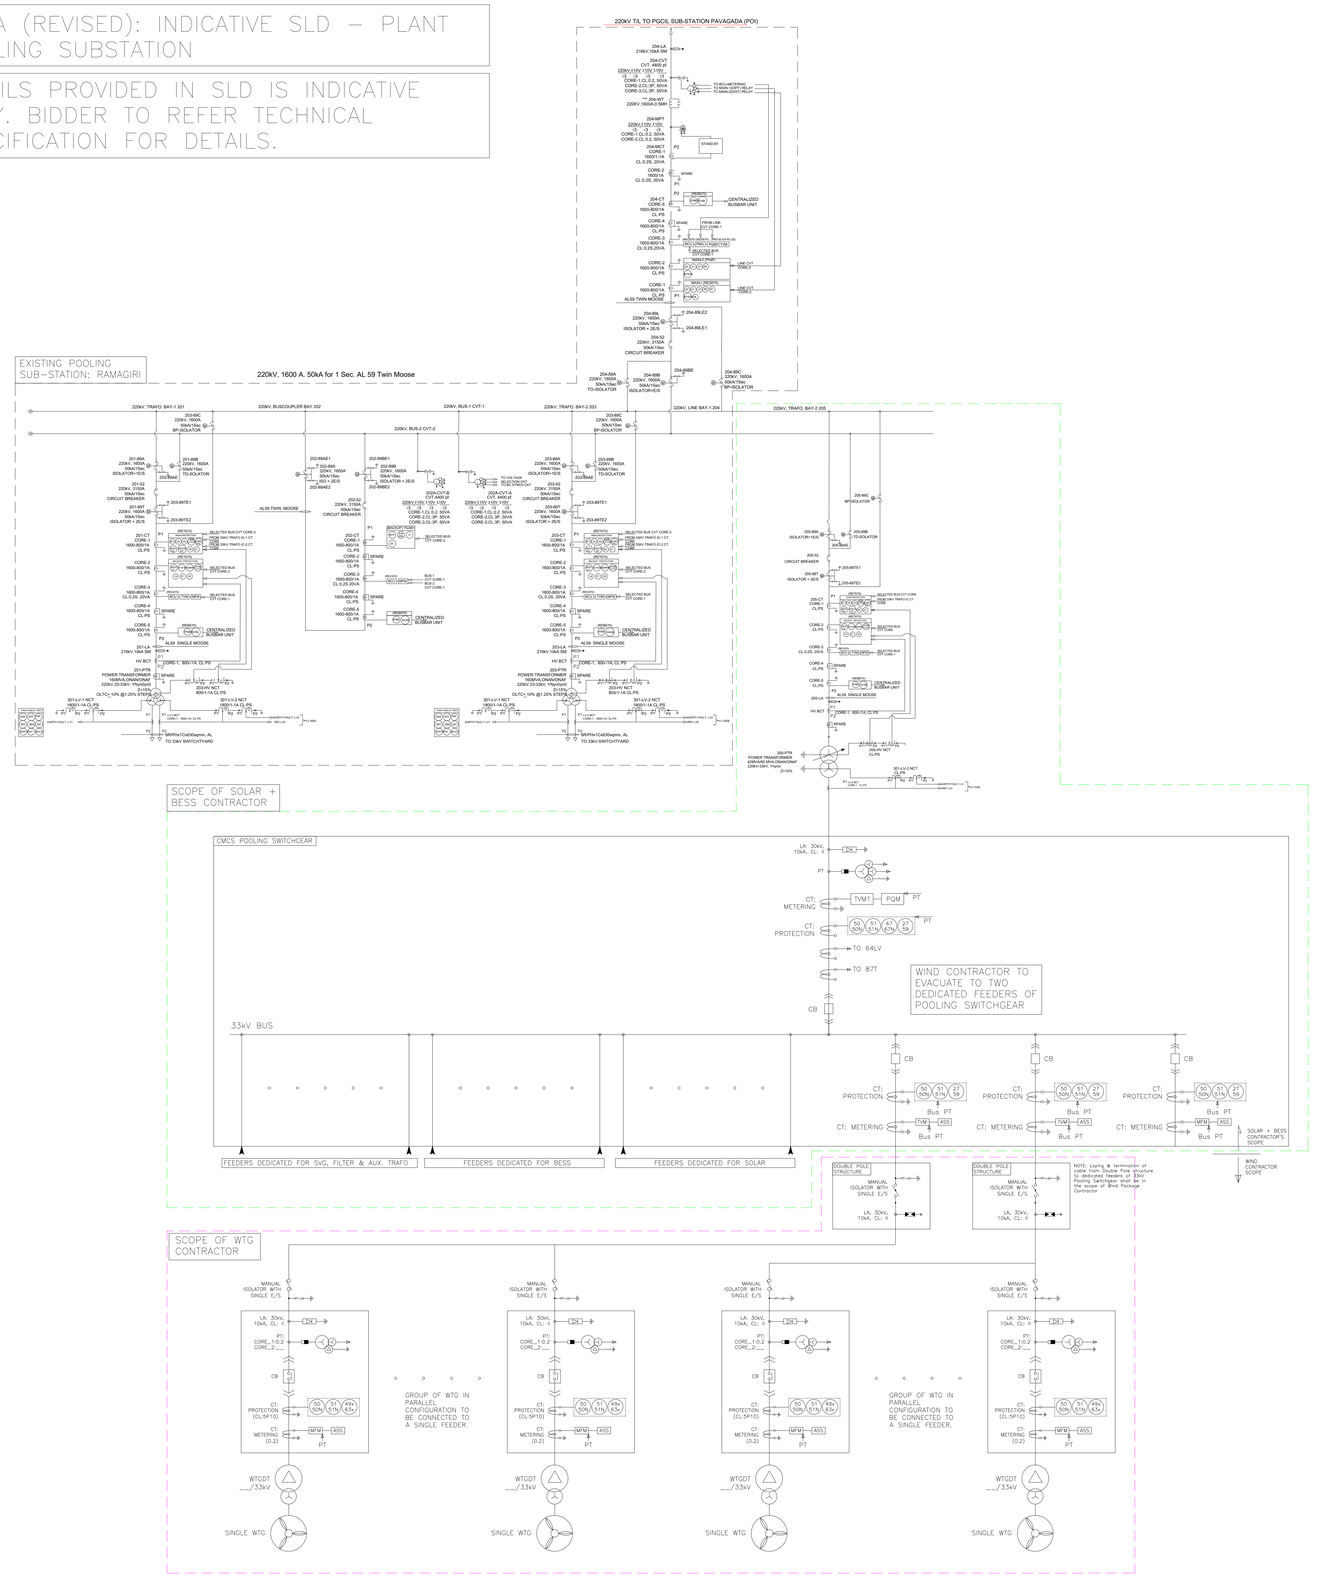

KEY PLAN

SYMBOL	LEGENDS
	LIGHTNING ARRESTOR/ SURGE ARRESTOR
	CURRENT TRANSFORMER
	CIRCUIT BREAKER
	ISOLATOR & EARTH SWITCH
	WTG TRANSFORMER
	POTETIAL TRANSFORMER
	SINGLE WTG
	SCOPE DEMARCATION OF SOLAR + BESS PACKAGE
	SCOPE DEMARCATION OF WTG PACKAGE

SA-A (Revised): Indicative SLD - Plant Pooling Sub-Station supersedes and replaces the earlier “SA-A: Indicative SLD - Plant Pooling Sub-Station” provided at Page No. 124 of “Technical_package-2”, uploaded on 16.07.2026. Accordingly, the revised SA-A shall be referred to as the “SA-A (Revised): Indicative SLD - Plant Pooling Sub-Station” wherever referenced in the Tender Document.

PROJECT NAME	50 MW ISTS-Connected RE Hybrid Project at Ramagiri, Andhra Pradesh **Package-2: 45.6MW (AC) Wind Power Project**
DRAWING TITLE	SA-A (Revised): Indicative SLD - Plant Pooling Sub-Station
DRAWING NO.	-------

ISSUED
☐ FOR REVISION ☐ FOR FABRICATION ☐ GOOD FOR CONSTRUCTION

	DRAWN BY	CHKD. BY	APPR. BY
	-------	-------	-------
DATE	-------	-------	-------

SHEET	SHEET SIZE	REV	SCALE
1 OF 1	A3	R0	NTS