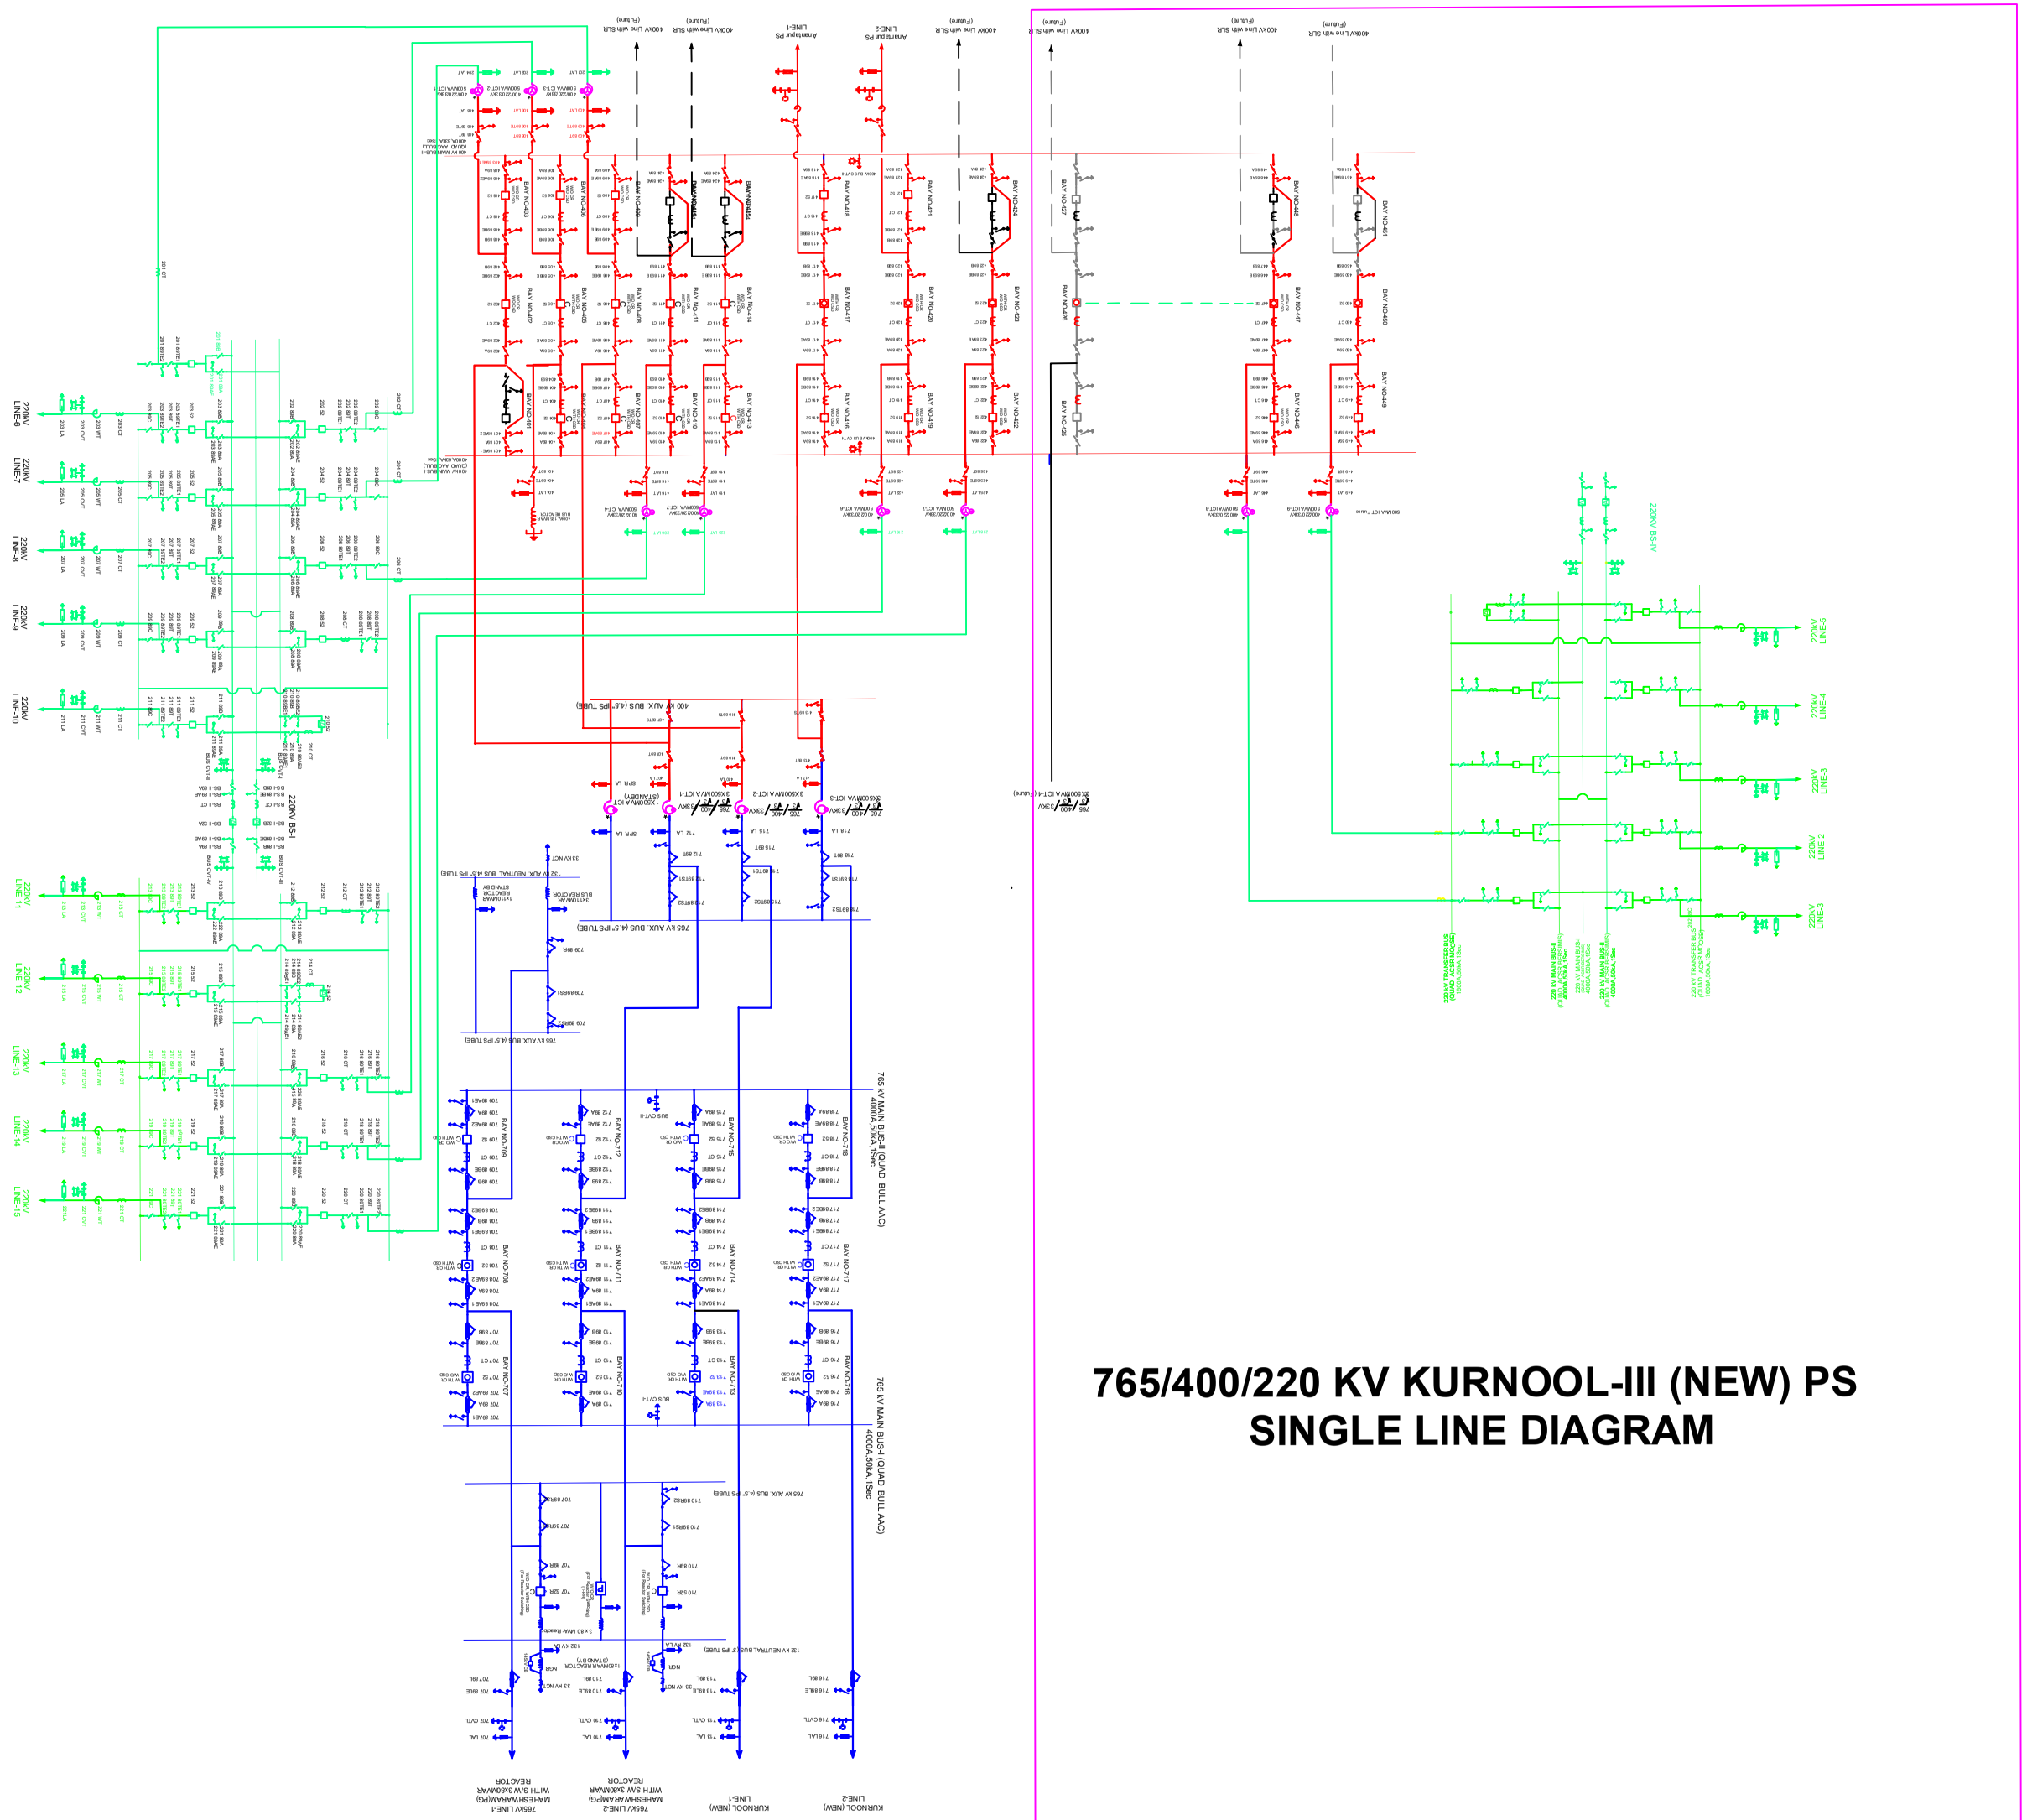

765/400/220 KV KURNOOL-III (NEW) PS SINGLE LINE DIAGRAM