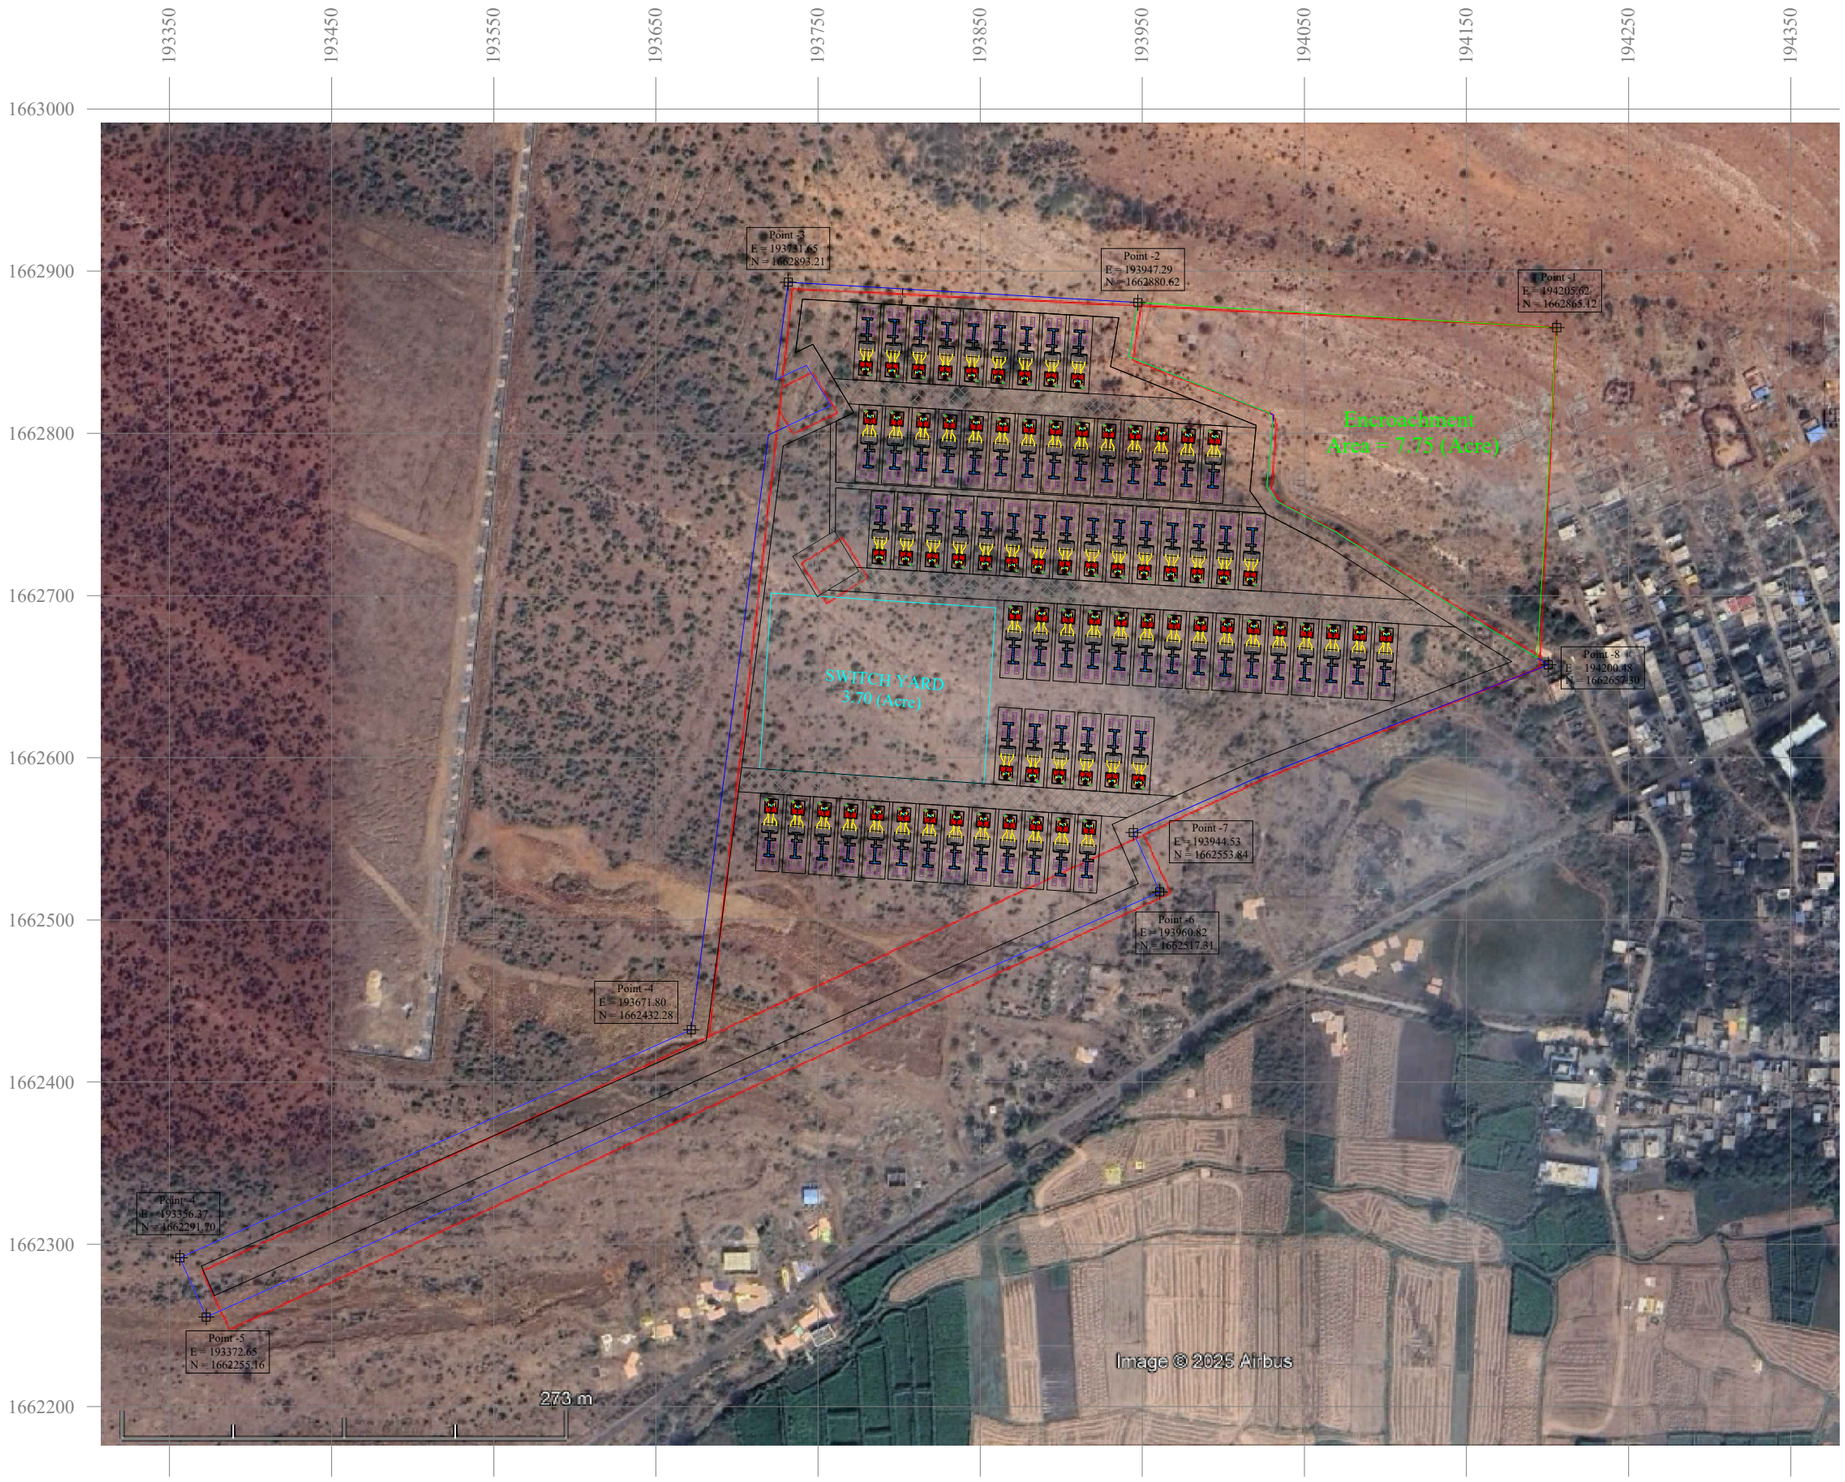

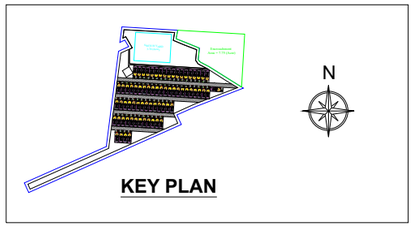

UTM ZONE = 44-P

LEGENDS:-

Total Land Area Apprx. = 36.00 (Acre)

Land Boundary

सेकी SECI सूर्य सदैव SUN FOR EVER

PROJECT NAME	1200 MWh BESS PROJECT UNDER SCHEME
DRAWING TITLE	BESS YARD LAYOUT
DRAWING NO.	-------

ISSUED
☐ FOR REVISION ☐ FOR FABRICATION ☐ GOOD FOR CONSTRUCTION

	DRAWN BY	CHKD. BY	APPR. BY
	-------	-------	-------
DATE	-------	-------	-------

SHEET	SHEET SIZE	REV	SCALE
1 OF 1	A3	R0	NTS